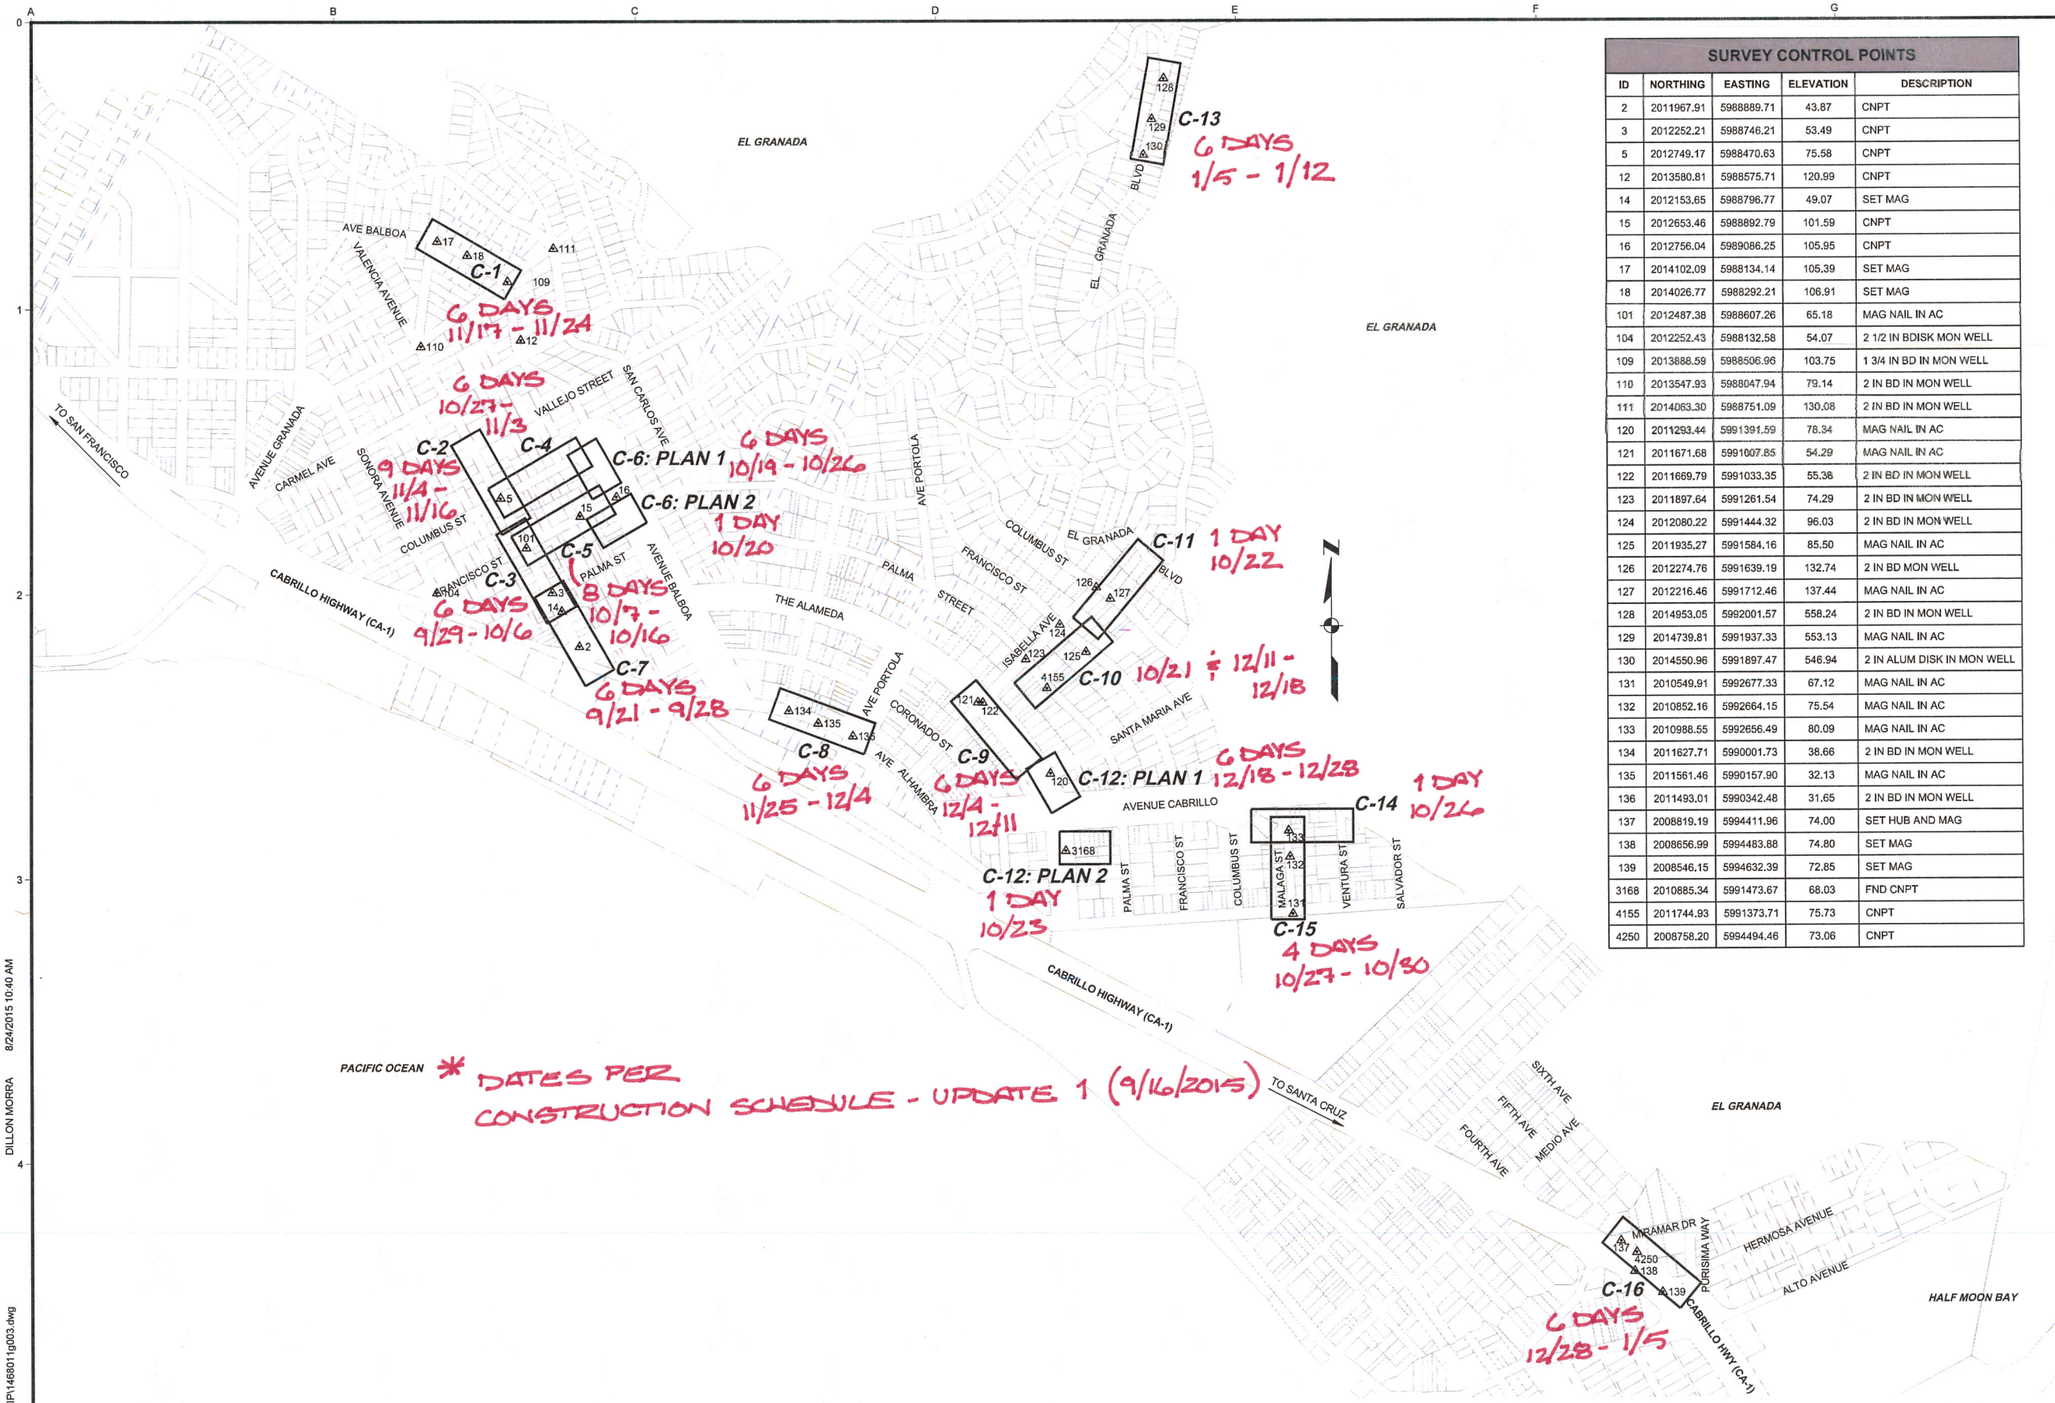

* DATES PER CONSTRUCTION SCHEDULE - UPDATE 1 (9/16/2015)

SURVEY CONTROL POINTS

ID	NORTHING	EASTING	ELEVATION	DESCRIPTION
2	2011967.91	5988889.71	43.87	CNPT
3	2012252.21	5988746.21	53.49	CNPT
5	2012749.17	5988470.63	75.58	CNPT
12	2013580.81	5988575.71	120.99	CNPT
14	2012153.65	5988796.77	49.07	SET MAG
15	2012653.46	5988892.79	101.59	CNPT
16	2012756.04	5989086.25	105.95	CNPT
17	2014102.09	5988134.14	105.39	SET MAG
18	2014026.77	5988292.21	106.91	SET MAG
101	2012487.38	5988607.26	65.18	MAG NAIL IN AC
104	2012252.43	5988132.58	54.07	2 1/2 IN BDISK MON WELL
109	2013888.59	5988506.96	103.75	1 3/4 IN BD IN MON WELL
110	2013547.93	5988047.94	79.14	2 IN BD IN MON WELL
111	2014063.30	5988751.09	130.08	2 IN BD IN MON WELL
120	2011293.44	5991391.59	78.34	MAG NAIL IN AC
121	2011671.68	5991007.85	54.29	MAG NAIL IN AC
122	2011669.79	5991033.35	55.38	2 IN BD IN MON WELL
123	2011897.64	5991261.54	74.29	2 IN BD IN MON WELL
124	2012080.22	5991444.32	96.03	2 IN BD IN MON WELL
125	2011935.27	5991584.16	85.50	MAG NAIL IN AC
126	2012274.76	5991639.19	132.74	2 IN BD MON WELL
127	2012216.46	5991712.46	137.44	MAG NAIL IN AC
128	2014953.05	5992001.57	558.24	2 IN BD IN MON WELL
129	2014739.81	5991937.33	553.13	MAG NAIL IN AC
130	2014550.96	5991897.47	546.94	2 IN ALUM DISK IN MON WELL
131	2010549.91	5992677.33	67.12	MAG NAIL IN AC
132	2010852.16	5992664.15	75.54	MAG NAIL IN AC
133	2010988.55	5992656.49	80.09	MAG NAIL IN AC
134	2011627.71	5990001.73	38.66	2 IN BD IN MON WELL
135	2011561.46	5990157.90	32.13	MAG NAIL IN AC
136	2011493.01	5990342.48	31.65	2 IN BD IN MON WELL
137	2008819.19	5994411.96	74.00	SET HUB AND MAG
138	2008656.99	5994483.88	74.80	SET MAG
139	2008546.15	5994632.39	72.85	SET MAG
3168	2010885.34	5991473.67	68.03	FND CNPT
4155	2011744.93	5991373.71	75.73	CNPT
4250	2008758.20	5994494.46	73.06	CNPT

SURVEY NOTES

1. ALL DISTANCES AND DIMENSIONS ARE SHOWN IN FEET AND DECIMALS THEREOF.
2. DATE OF FIELD SURVEY: APRIL 2014.
3. THE BOUNDARY AND RIGHT-OF-WAY LINES ARE APPROXIMATE. RECORD DATA COMBINED WITH ASSESSOR MAP DATA WAS USED ALONG WITH STREET MONUMENTS AND IMPROVEMENTS TO PLACE THE BOUNDARY.

BENCHMARK

THE BENCHMARK FOR THIS SURVEY IS A STANDARD DISK, STAMPED "L 211 1935", SET IN THE TOP OF A CONCRETE POST, 3.6 MILES NORTHWEST ALONG STATE HIGHWAY 1 FROM THE JUNCTION OF THE ROAD LEADING EAST TO SAN MATEO AT HALF MOON BAY, SAN MATEO COUNTY, ABOUT 3/4 OF A MILE SOUTHEAST OF PATRONI HOUSE AT PRINCETON, ABOUT 100 YARDS NORTHEAST OF EL GRANADA HOTEL, 35 FEET NORTH OF THE CENTERLINE OF THE HIGHWAY, 16 FEET NORTHEAST OF THE CENTERLINE OF SAN LUIS AVENUE, AND 2 FEET FROM THE EDGE OF A SIDEWALK.

ELEVATION = 19.98 FEET (NAVD88)

UNDERGROUND SERVICE ALERT
DIGALERT
CALL: TOLL FREE
811
TWO WORKING DAYS BEFORE YOU DIG

KEY MAP 0 400 800 1"=400'

USE OF DOCUMENTS

THIS DOCUMENT, INCLUDING THE INCORPORATED DESIGNS, IS AN INSTRUMENT OF SERVICE FOR THIS PROJECT AND SHALL NOT BE USED FOR ANY OTHER PROJECT WITHOUT THE WRITTEN AUTHORIZATION OF KENNEDY/JENKS CONSULTANTS ©.

NO.	REVISION	DATE	BY
1	CONFORMED SET	8/19/2015	JHR

SCALES
0 1"
0 25mm
IF THIS BAR IS NOT DIMENSION SHOWN, ADJUST SCALES ACCORDINGLY.

REGISTERED PROFESSIONAL ENGINEER JOHN H. RAYNER No. 20669 Exp. 9/30/16 CIVIL STATE OF CALIFORNIA
3/11/2015

DESIGNED DJM
DRAWN DJM
CHECKED JHR

GRANADA COMMUNITY SERVICES DISTRICT
SAN MATEO COUNTY, CALIFORNIA
2015 CAPITAL IMPROVEMENT PROJECT SEWER REPLACEMENTS
Kennedy/Jenks Consultants®
303 SECOND STREET, SUITE 300 SOUTH, SAN FRANCISCO, CALIFORNIA

KEY MAP AND SURVEY NOTES

FILE NAME 1468011g003.dwg
JOB NO. K/J 1468011*00
DATE 11 MARCH 2015
SHEET G-3 OF 21

N:\2014\1468011.00_Granada_SD-2014_CIP\1468011g003.dwg
DILLON MORRA 8/24/2015 10:40 AM